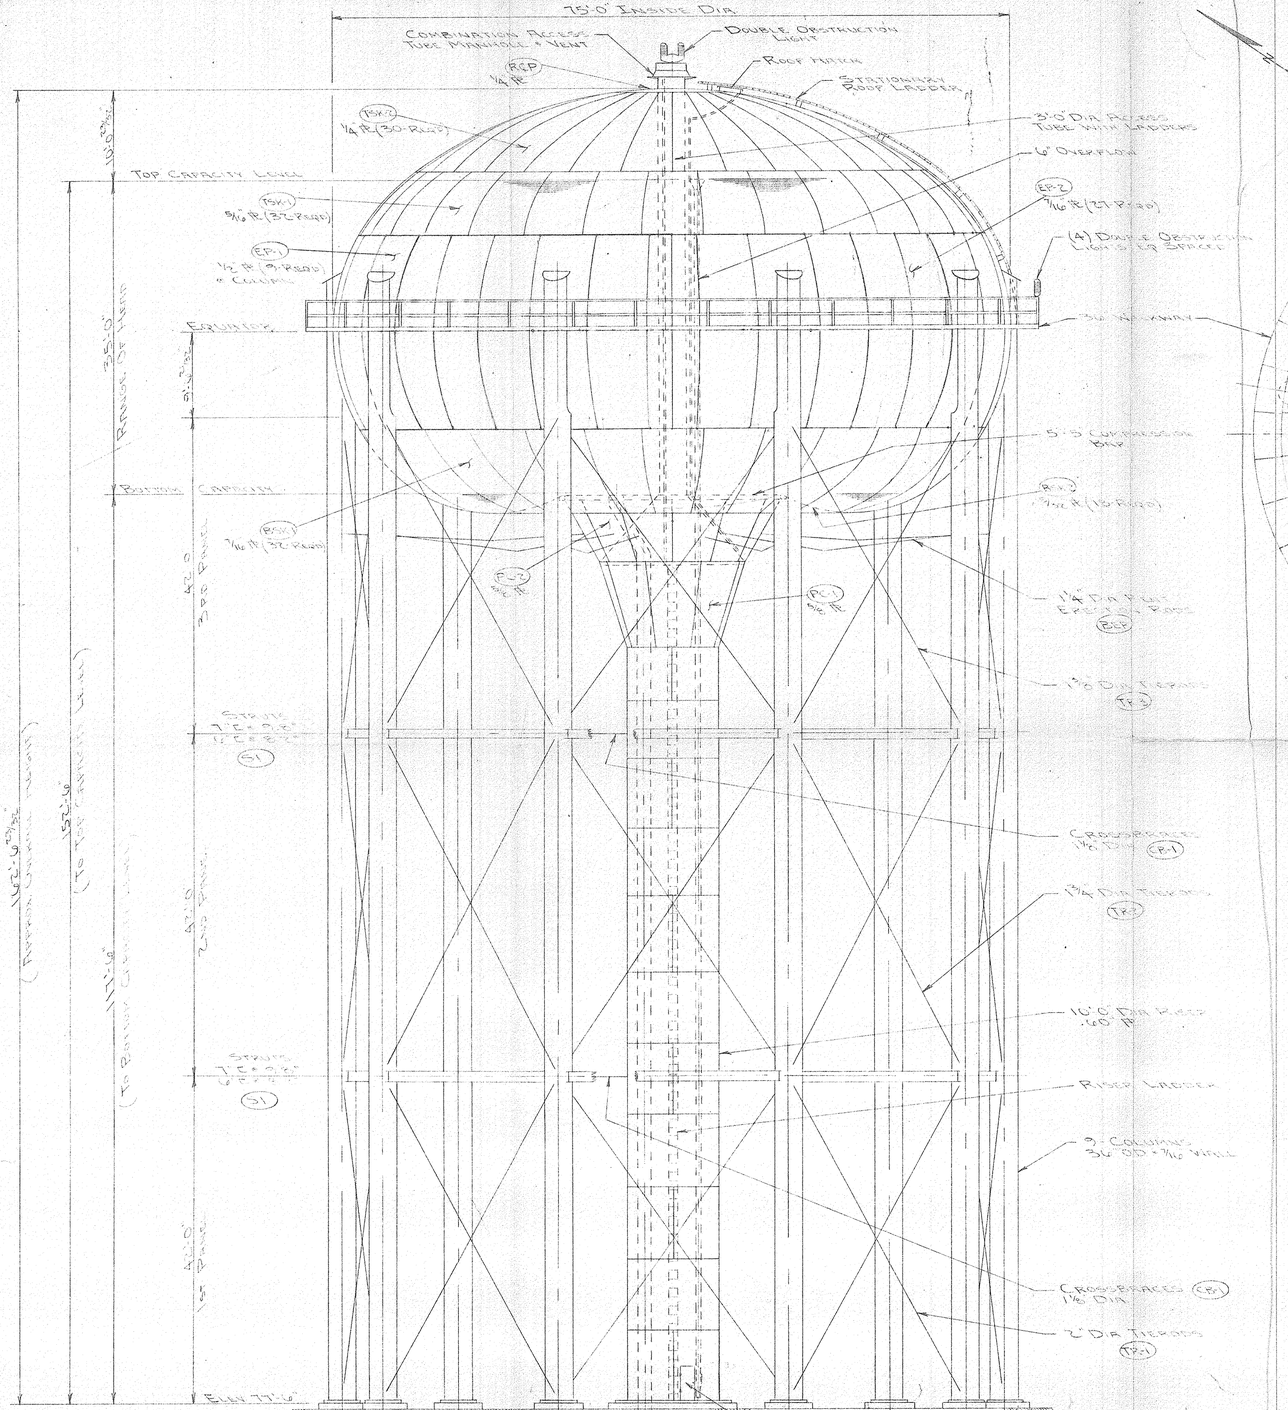
75'-0" Inside Dia.
Combination Access Tube Manhole & Vent
Double Obstruction Light
Roof Hatch
Stationary Roof Ladder
3'-0 Dia Access Tube with Ladders
6" Overflow
(4) Dia. Obstruction Lights on Stairs
Top Capacity Level
Bottom Capacity
Roof Plate
Shell Plate
Shell Plate
Shell